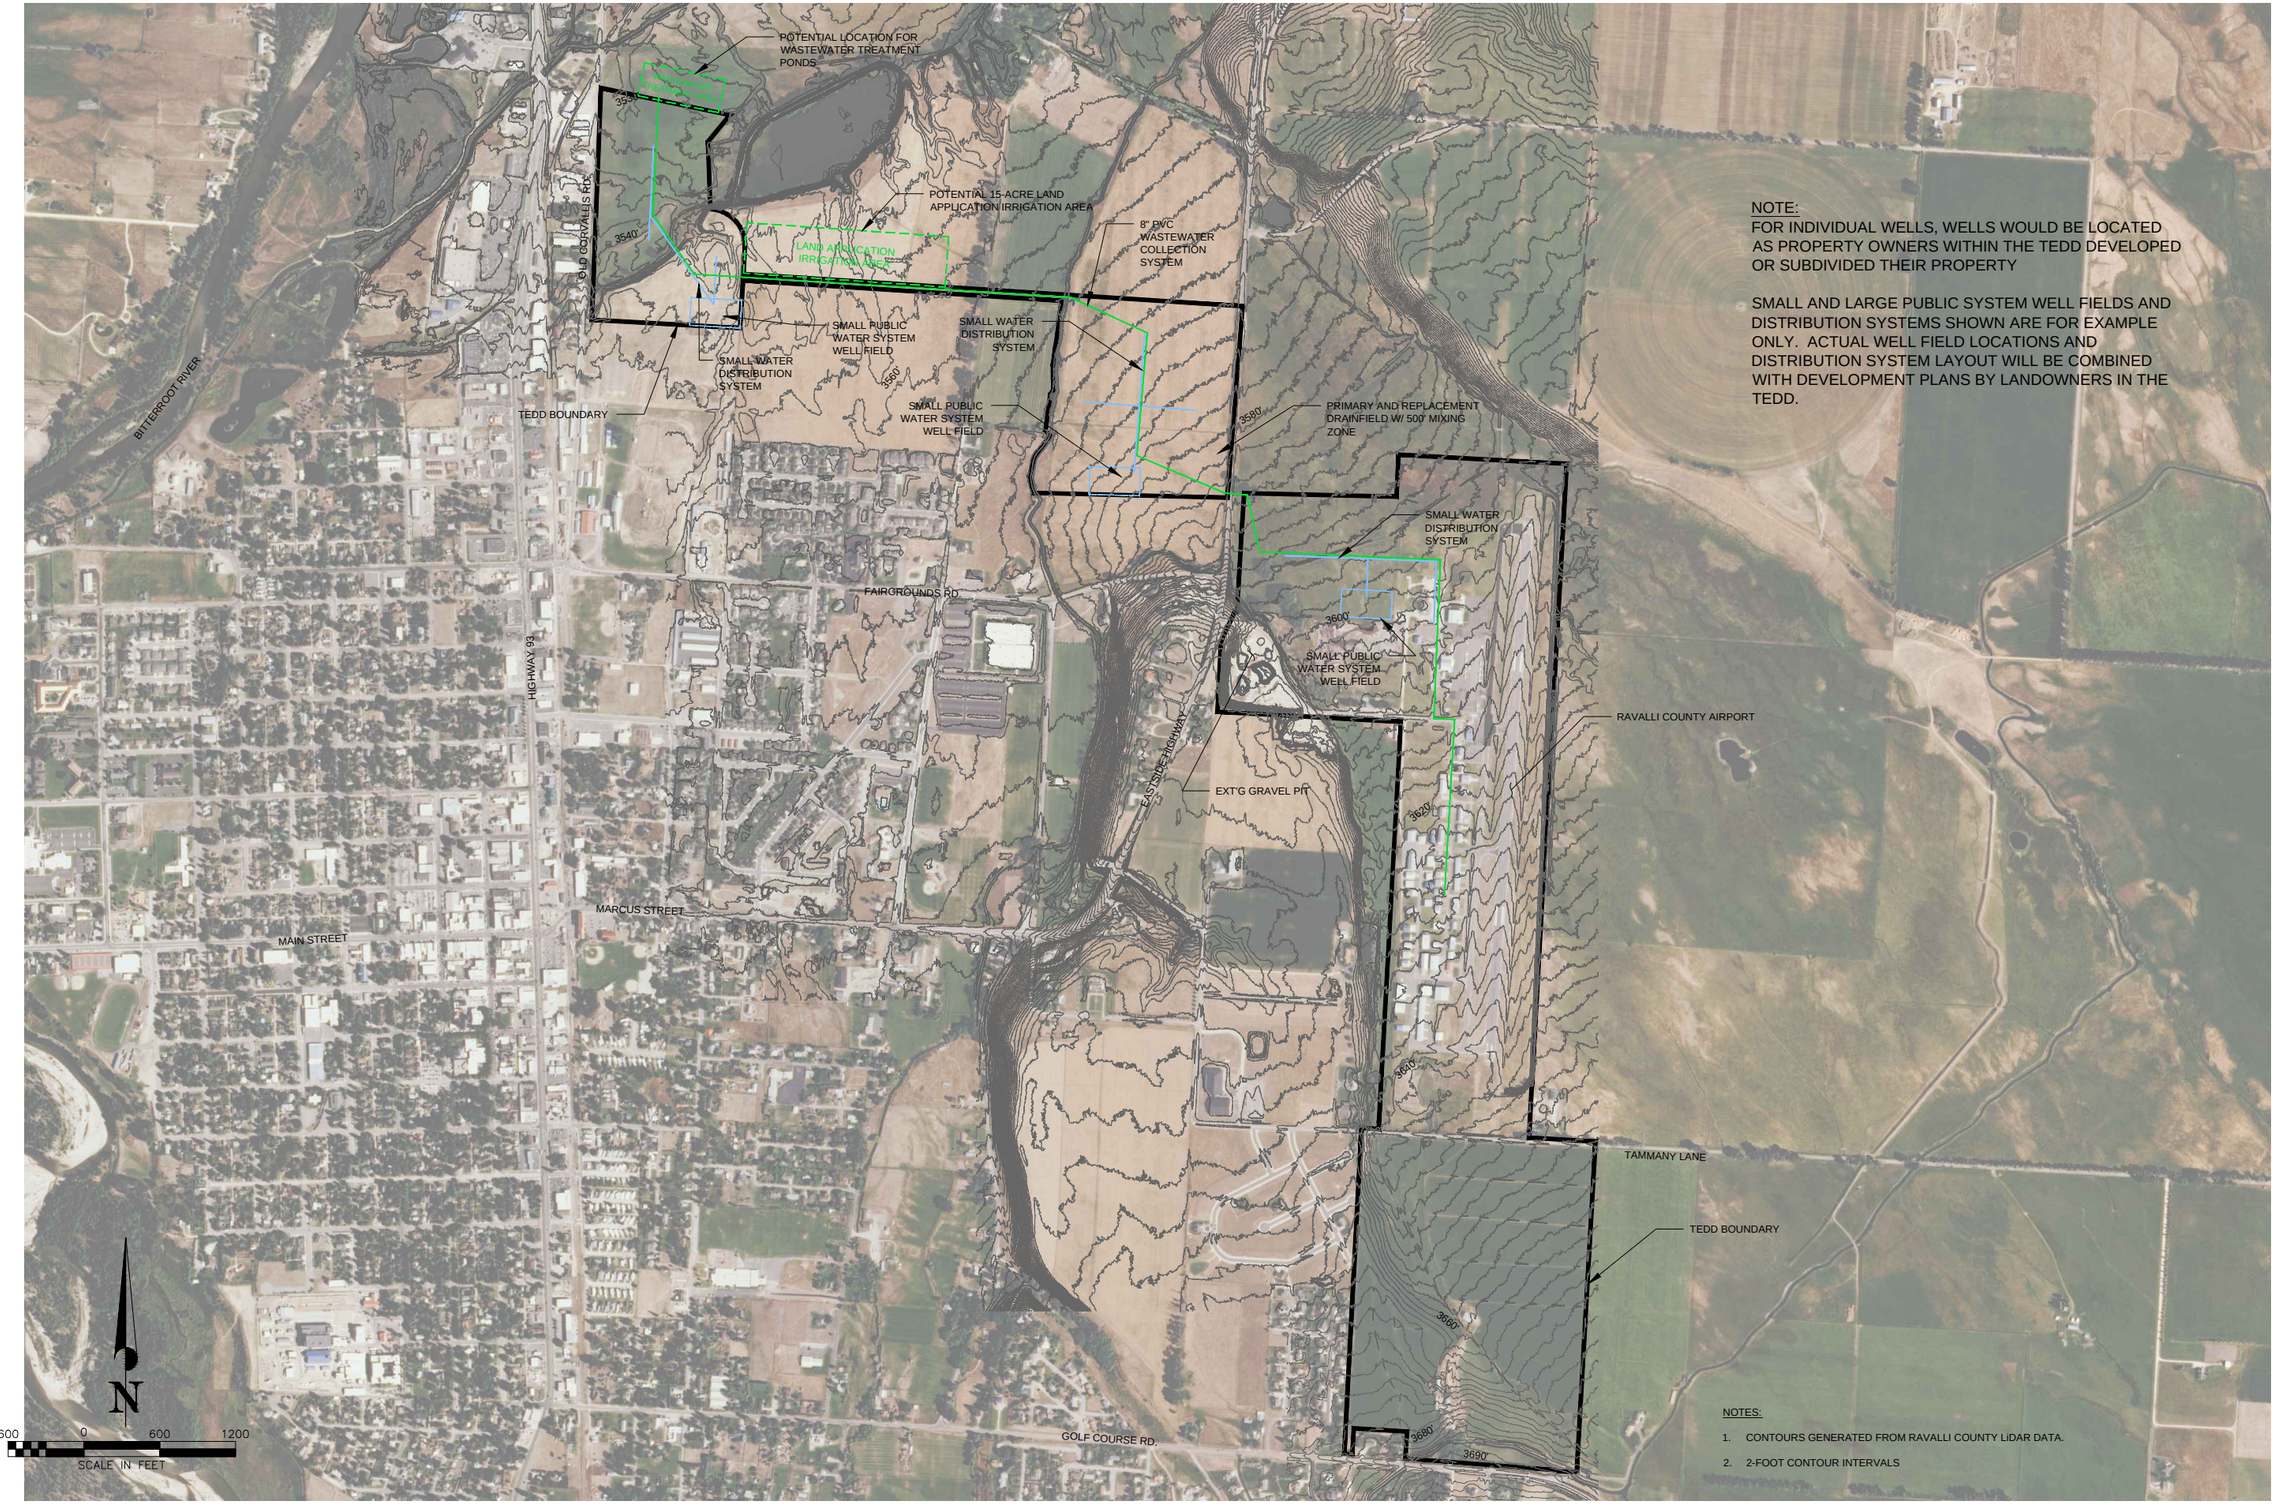

NOTE:
FOR INDIVIDUAL WELLS, WELLS WOULD BE LOCATED AS PROPERTY OWNERS WITHIN THE TEDD DEVELOPED OR SUBDIVIDED THEIR PROPERTY

SMALL AND LARGE PUBLIC SYSTEM WELL FIELDS AND DISTRIBUTION SYSTEMS SHOWN ARE FOR EXAMPLE ONLY. ACTUAL WELL FIELD LOCATIONS AND DISTRIBUTION SYSTEM LAYOUT WILL BE COMBINED WITH DEVELOPMENT PLANS BY LANDOWNERS IN THE TEDD.

NOTES:

1. CONTOURS GENERATED FROM RAVALLI COUNTY LiDAR DATA.
2. 2-FOOT CONTOUR INTERVALS

PROJECT #: 8480-13
DRAWN: MEW
CHECKED: AM
REVISION:
REVISION:
REVISION:
REVISION:
REVISION:
REVISION:

WASTEWATER ALTERNATIVES
RAVALLI COUNTY TEDD
RAVALLI COUNTY MONTANA

Professional Consultants Inc.
Engineers, Surveyors, Planners, Mappers
3115 RUSSELL ST. PO BOX 1750
MISSOULA, MONTANA 59801
PHONE 406-778-1888
FAX 406-778-0276
1713 NORTH FIRST STREET
HAMILTON, MONTANA 59840
PHONE 406-363-1701
FAX 406-363-1275

NOVEMBER 2015

EXHIBIT

E.4

PER

C:\Projects\8480-Ravalli County TEDD PER\CADD\8480 AERIAL-QUAD.dwg : 11/18/15